
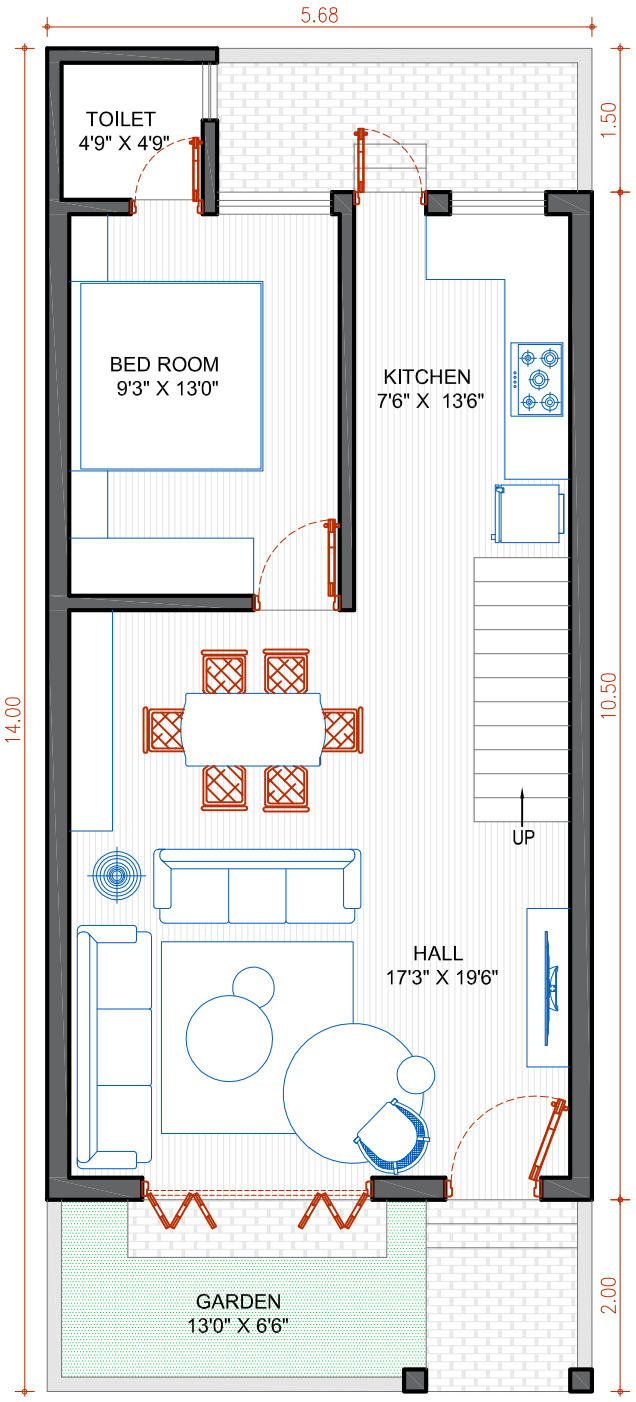


GROUND FLOOR PLAN

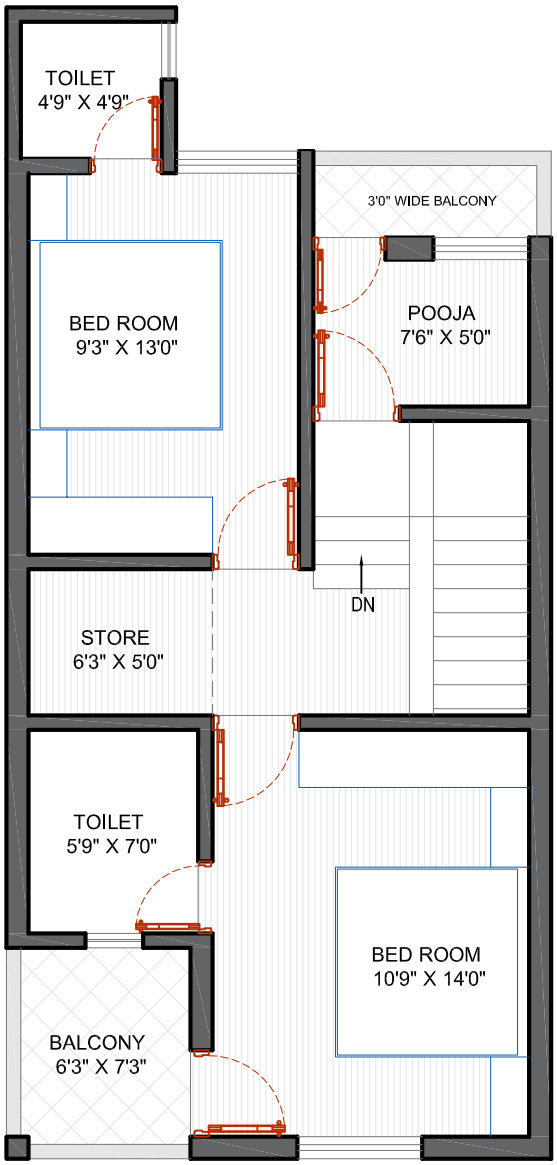

FIRST FLOOR PLAN

PLOT AREA : 79.52 SQ.MT. | 95.10 SQ.YARD

:3 BHK CONSTRUCTION AREA :
GROUND FLOOR PLAN : 675.00 SQ.FT.
FIRST FLOOR PLAN : 650.00 SQ.FT.
TOTAL BUILT UP AREA : 1325.00 SQ.FT.
TOTAL S-BUIL UP AREA : 1655.00 SQ.FT.

:2 BHK CONSTRUCTION AREA :
GROUND FLOOR PLAN : 675.00 SQ.FT.
FIRST FLOOR PLAN : 480.00 SQ.FT.
TOTAL BUILT UP AREA : 1155.00 SQ.FT.
TOTAL S-BUIL UP AREA : 1445.00 SQ.FT.

SHRI PULINBHAI PAVANI

FLOOR PLAN (RO)

DATE:10.10.2024 | DRAWN BY: POOJA | CHECKED BY: MMN

THIS DRAWING IS THE PROPERTY OF THE ARCHITECT AND IS NOT TO BE COPIED / REPRODUCED WITHOUT PRIOR PERMISSION.

ARCHITECT

MaulikNirmal.Design
203, 2nd floor, merry rajaram complex, hospital road, bhuj - kachchh, gujarat - INDIA.
maulliknirmal.design@gmail.com | +91 99090 71 303

PROJECT

PROPOSED RESIDENTIAL BUNGALOW ON
PLOT NO. **** OF R.S. NO. 50, NAR NARAYAN NAGAR,
AT BHUJ, KACHCHH.

NORTH

NOTES & INFORMATION

1. All dim. are in feet-inch.
2. Only written dim. shall be followed.
3. Any discrepancy shall be brought to the notice of designer immediately.